


GENERAL NOTES
DO NOT SCALE FROM DRAWINGS. WORK TO FIGURED DIMENSIONS
ONLY. ARCHITECT TO BE NOTIFIED OF ANY DISCREPANCIES.
THIS DRAWING TO BE READ IN CONJUNCTION WITH ALL
ARCHITECTS DRAWINGS, SPECIFICATIONS, CONSULTANTS
DESIGN TEAM DRAWINGS AND SPECIFICATIONS.

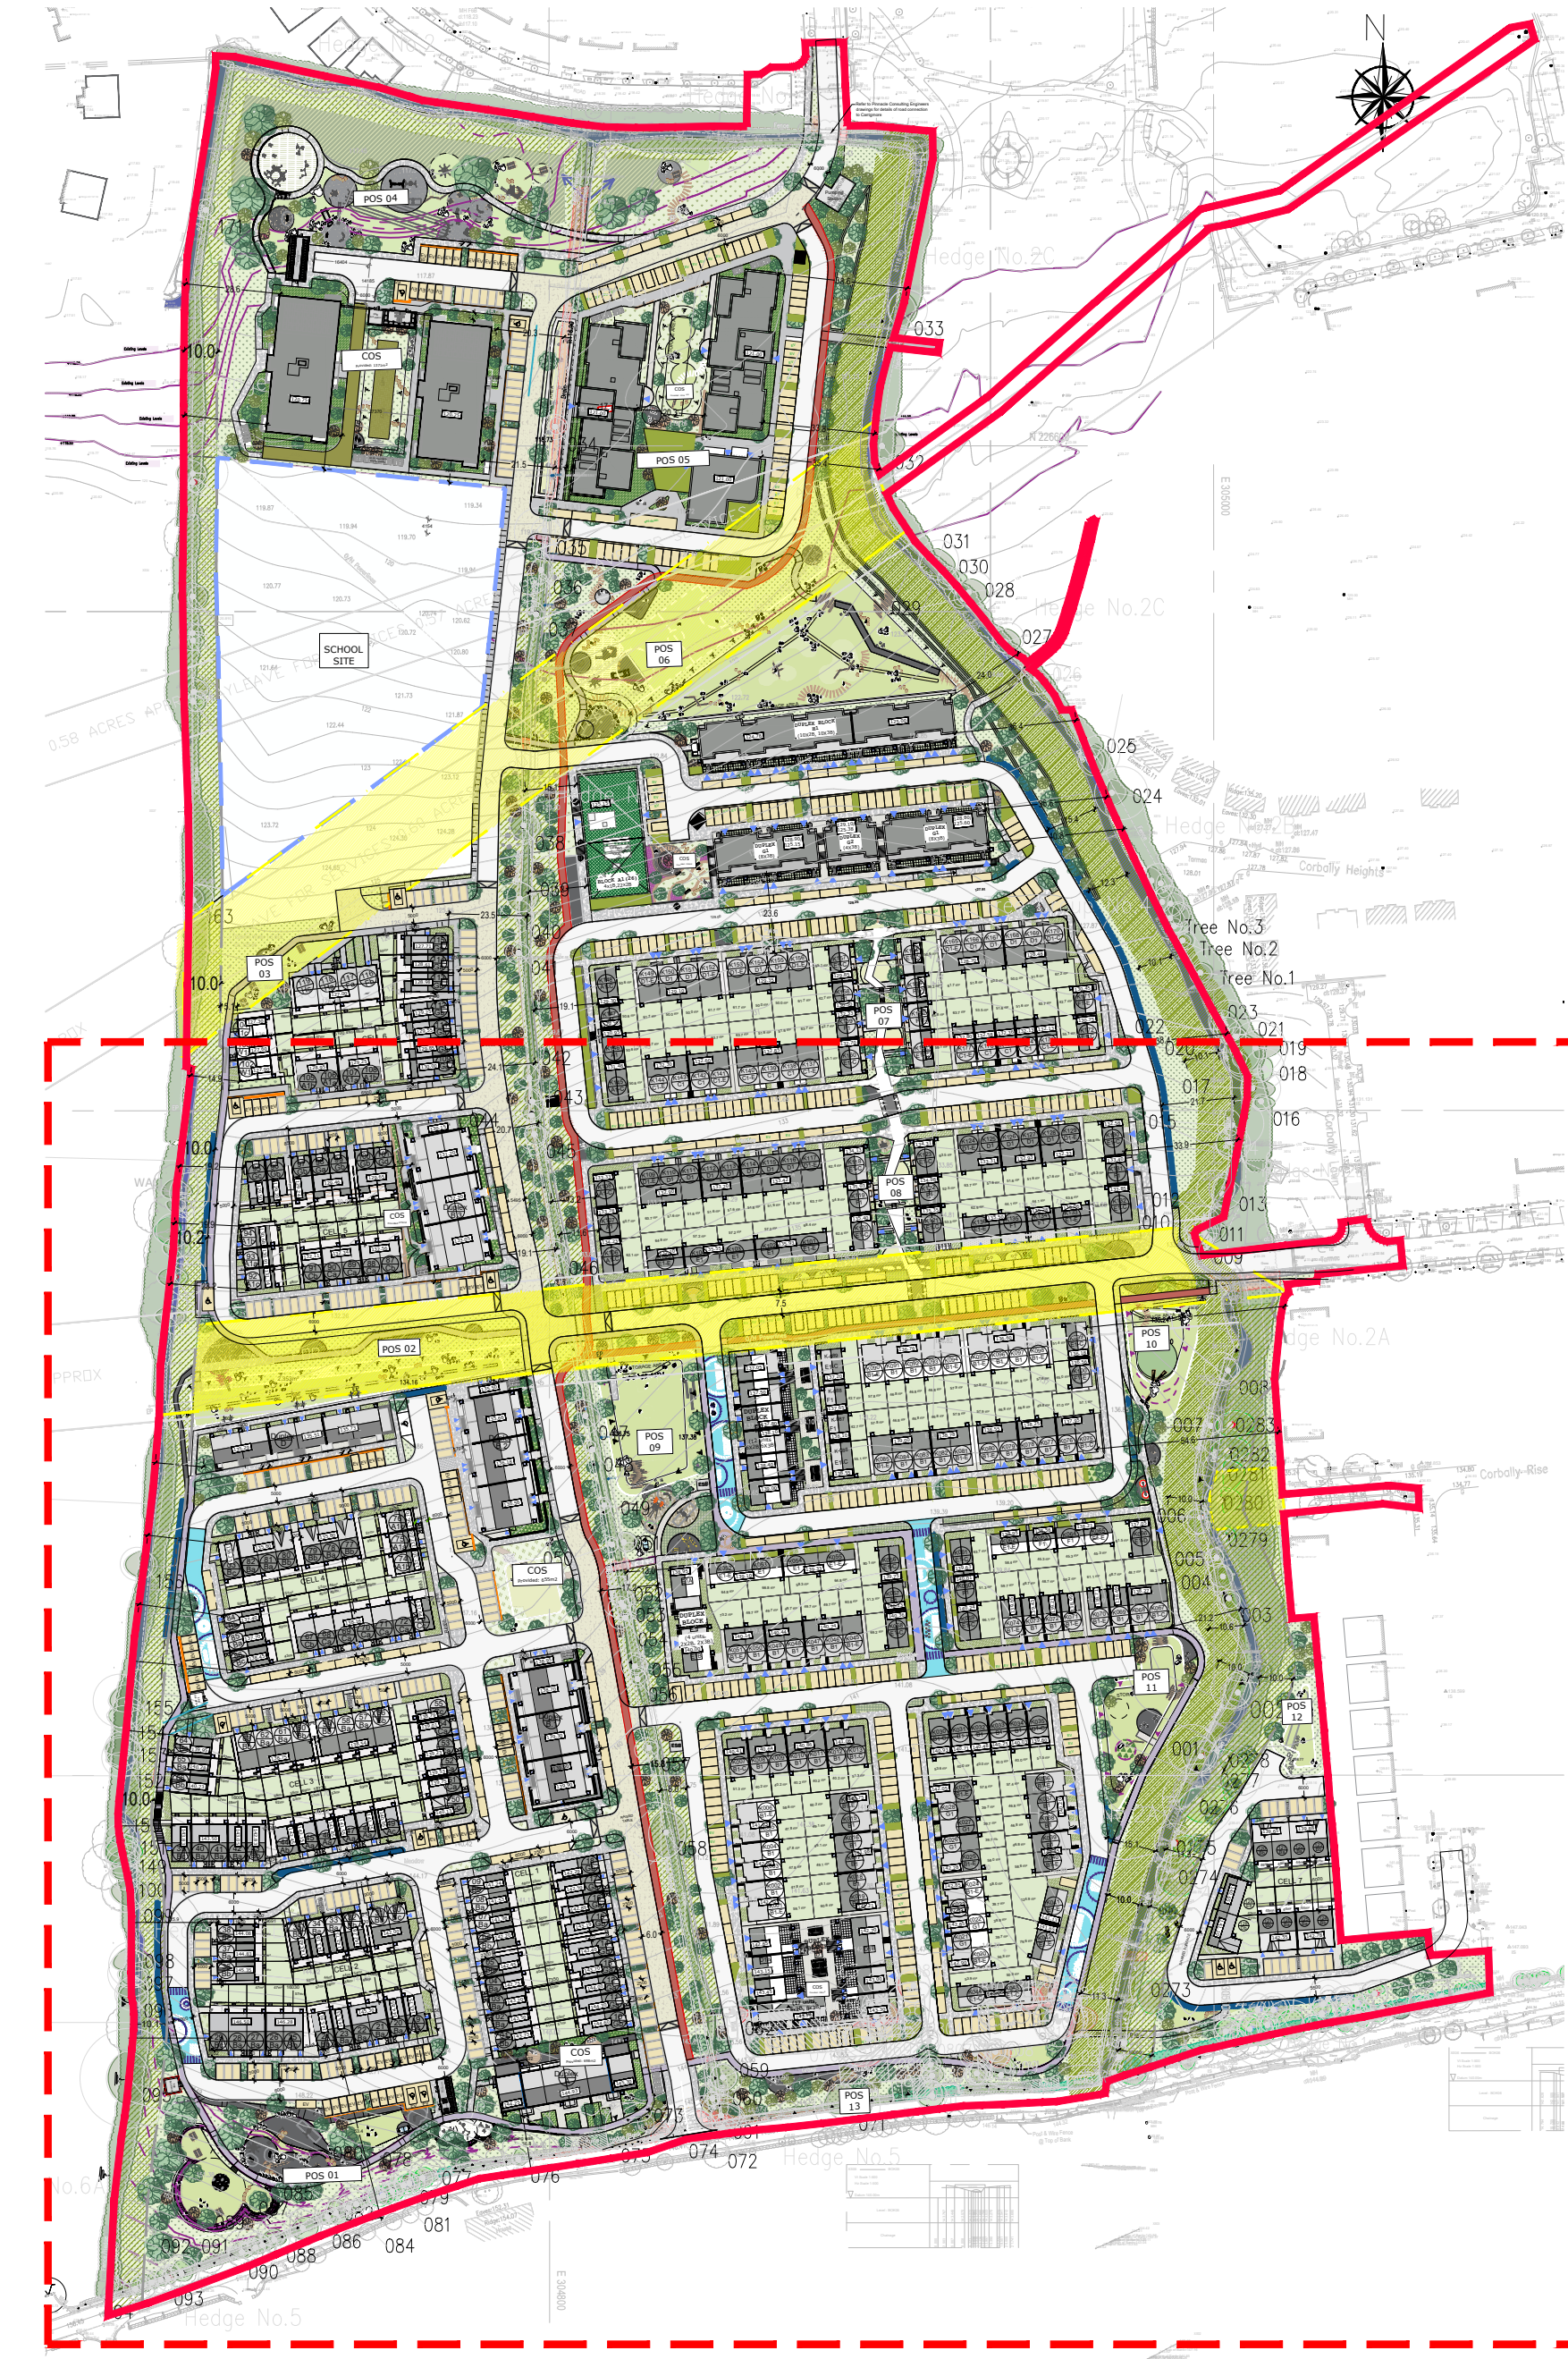

LEGEND

- HOUSE NUMBER
- UNIT TYPE
- GARDEN AREA
- WATERMAIN WAYLEAVES
- GREEN ROOFS

LRD APPLICATION - STAGE 3

CLIENT
EVARA
PROJECT TITLE
PROPOSED RESIDENTIAL DEVELOPMENT @BOHERBOY
SITE LAYOUT PLAN PART 2 of 2

REV. DATE DESCRIPTION ISSUED BY

LC | BMC | 1:500@A0 | No25 | XX | 20002.3

DRAWING NUMBER
BHEY-MRM-AR-ZR-DR-P4-XX-XX-0014

M'CORM
ARCHITECTURE
AND URBAN DESIGN

No.1 Grantham Street, Dublin 8
D08 A8Y7 Tel: +353 (0)1 478 8700
Block 4, Central Business Park
Tallaghtown, County Dublin, D24 RY97
Tel: +353 (0)1 932 3867
E: info@mccorm.com W: mccorm.com

Figured dimensions only to be used. This drawing is copyright of M'CORM Ltd. All information is shared
as per approved use in accordance with 1.5 Nov 2017 to 1.5 Nov 2021 19003.2 2018, 17 Status Code
above in empty. This information has been shared as Status Code 01 - Work in Progress (WIP) / Draft.